# Fr. SW$^4$ Section 20 T39N R8E
# Burk Minor Subdivision
Dr. 11 Map 12
# North Farm Meadows
Dr. 11, Map 179

## RIO GRANDE COUNTY

| DRAWN BY | | DATE |
|---|---|---|
| CHECKED BY | | DATE |
| REVISED | | |
| Date | By | Remarks |
| 01/02/03 | L.G.C. | Drawn into AutoCAD |
| 12-17-07 | cL | |

*PROTECTIVE COVENANTS*

THE DEED RESTRICTIONS AND PROTECTIVE COVENANTS WHICH APPLY TO THE TRACTS OF THE NORTH FARM MEADOWS ARE RECORDED UNDER RECEPTION No. 375239 IN BOOK 504 AT PAGE 2500 IN THE RECORDS OF THE RIO GRANDE COUNTY CLERK AND RECORDER.

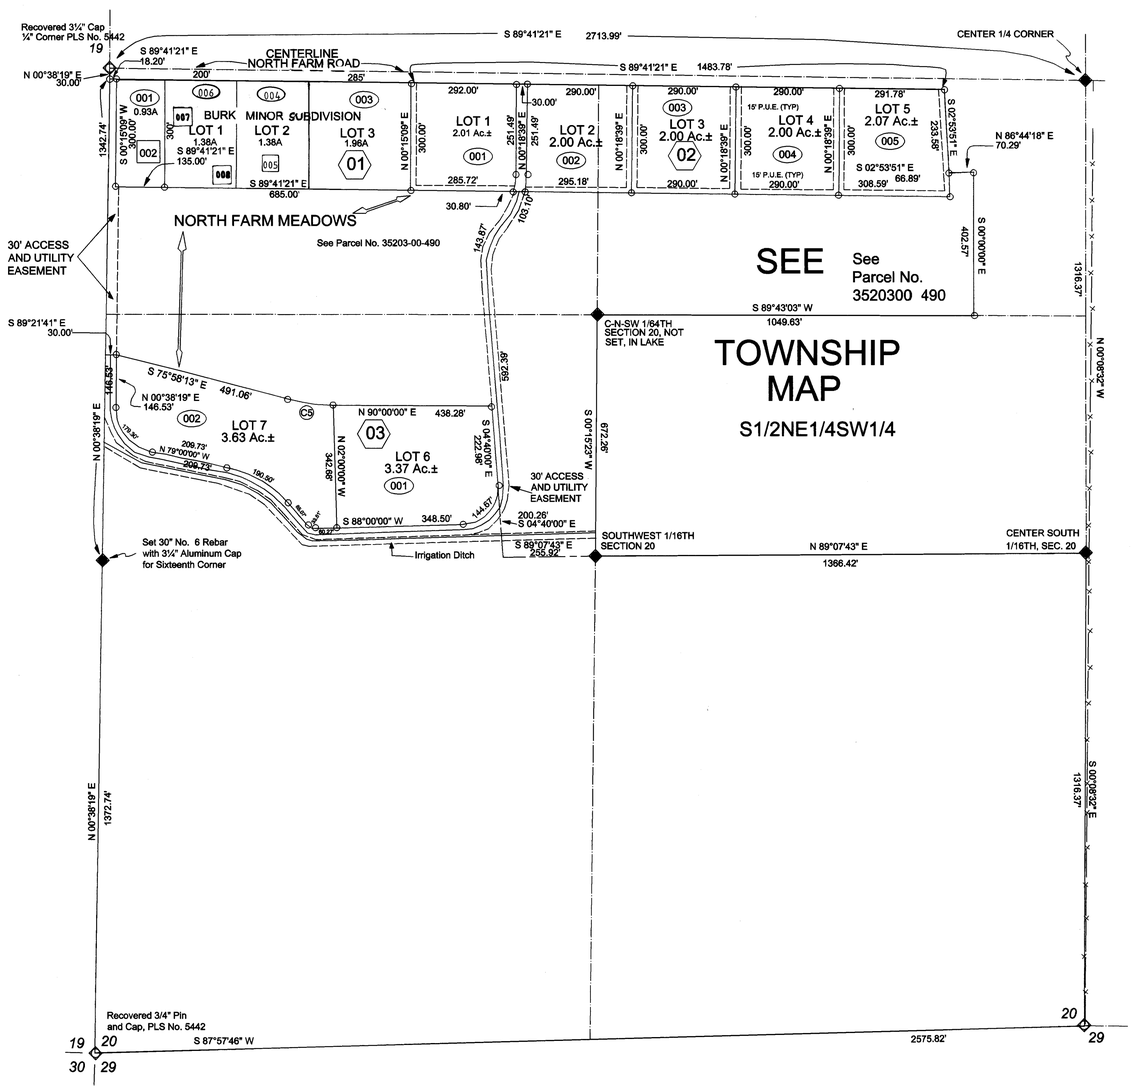


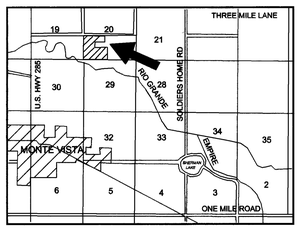


*LOCATION INSET*

R. 3 E. / R. 8 E. / T. 41 N. / T. 37 N.

| | | | | | | |
|---|---|---|---|---|---|---|
| | | 9 | | | | |
| 21 | 19 | 17 | 15 COUNTY SEAT | 13 | 11 | |
| 23 | 25 | 27 | 29 | 31 | 33 | 35 |
| 49 | 47 | 45 | 43 | 41 | 39 | 37 |
| 51 | 53 | 55 | 57 | 59 | 61 | 63 |

COUNTY INDEX

| | | | | | |
|---|---|---|---|---|---|
| 6 | 5 | 4 | 3 | 2 | 1 |
| 7 | 8 | 9 | 10 | 11 | 12 |
| 18 | 17 | 16 | 15 | 14 | 13 |
| 19 | 20 | 21 | 22 | 23 | 24 |
| 30 | 29 | 28 | 27 | 26 | 25 |
| 31 | 32 | 33 | 34 | 35 | 36 |

TOWNSHIP INDEX

*LEGEND*

- *Set 30" No. 6 Rebar with 3¼" Aluminum Cap -- As Described*
- *Recovered Survey Monument As Described*
- *Set 24" No. 4 Rebar With Yellow Plastic Cap*
- *Property Boundary*
- *Public Utility Easement*
- *Section or Fractional Section LIne*
- *Centerline Rail Road or Highway*

NOTICE

THIS MAP IS FOR ASSESSMENT PURPOSES ONLY. IT IS NOT NECESSARILY ACCURATE BY SURVEYING STANDARDS. DO NOT USE FOR LEGAL CONVEYANCE.

N

0 100 200 300 400 500 600

SCALE 1" = 200'


*Original Drawing by:*
*Davis Engineering Service, Inc.*
*576 Spruce Street*
*Del Norte, Colorado 81132*

*Update By:*
*San Luis Valley GIS/GPS Authority*
*P.O. Box 300*
*Alamosa, Colorado 81101*
*719-589-6099*


# 35-203
Fr. SW$^4$ Section 20 T39N R8E
# Burk Minor Subdivision
Dr. 11 Map 12
# North Farm Meadows
Dr. 11, Map 179