37 061 - 17
Frac. W½NE¼ Sec. 6,
T. 38 N., R. 8 E., N.M.P.M.

RIO GRANDE COUNTY

DRAWN BY J.A.M.	DATE 3/2004	
CHECKED BY D	DATE 3/2004	
REVISED		
Date	By	Remarks

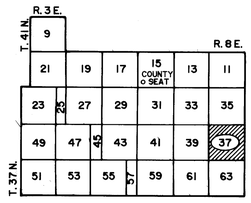

COUNTY INDEX

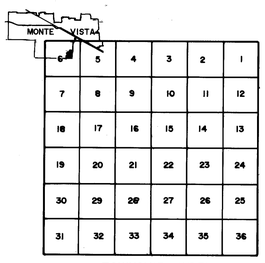

TOWNSHIP INDEX

NOTICE

THIS MAP IS FOR ASSESSMENT PURPOSES ONLY. IT IS NOT NECESSARILY ACCURATE BY SURVEYING STANDARDS. DO NOT USE FOR LEGAL CONVEYANCE.

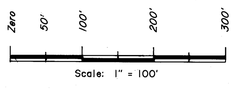

Scale: 1" = 100'

Davis Engineering Service, Inc.
1314 11TH Street
Alamosa, Colorado 81101

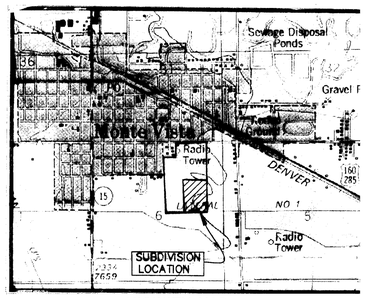

VICINITY MAP

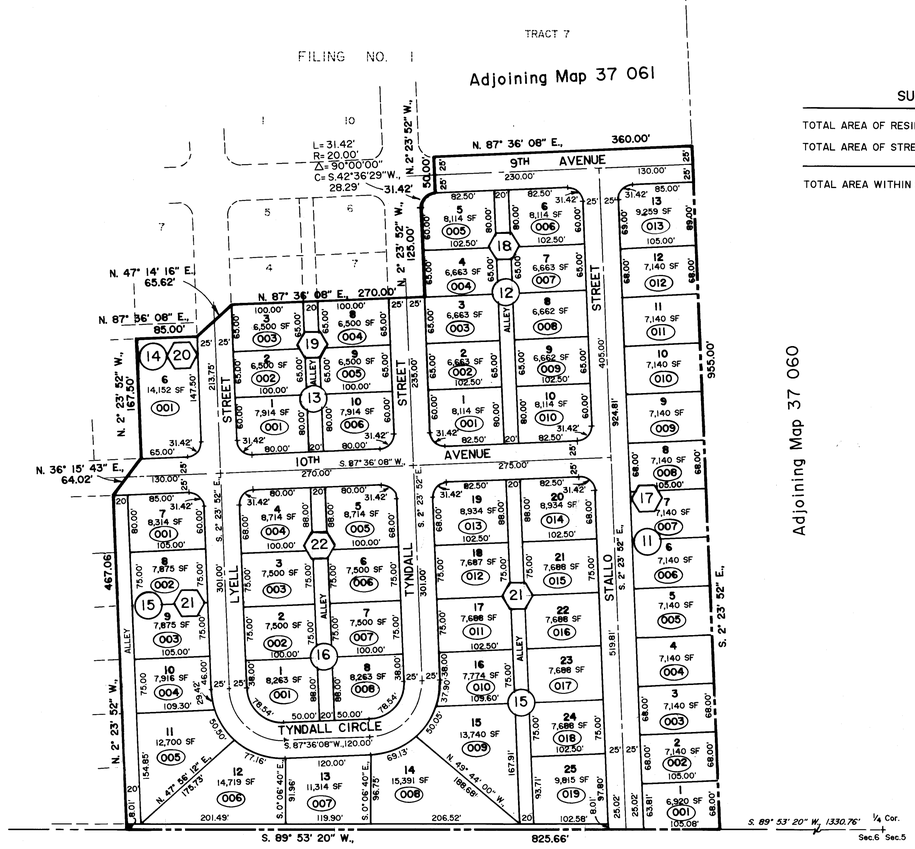

SUMMARY OF AREAS

TOTAL AREA OF RESIDENTIAL LOTS	=	10.756 ± ACRES
TOTAL AREA OF STREET RIGHT-OF-WAY	=	4.679 ± ACRES
TOTAL AREA WITHIN SUBDIVISION BOUNDARY	=	15.435 ± ACRES

37 061-17
TIERRA DEL SOL ESTA
P.U.D. - FILING NO. 2 (
FRAC. W½ NE¼ SEC. 6,
T. 38 N., R. 8 E., N.M.P.M.