RIO GRANDE COUNTY

DRAWN BY		DATE
CHECKED BY		DATE
REVISED		
Date	By	Remarks
01-27-99	DA	
01-07-10	ES	
12-16-11	ES	
09-23-14	ES	

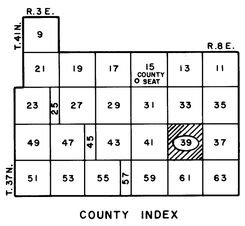

COUNTY INDEX

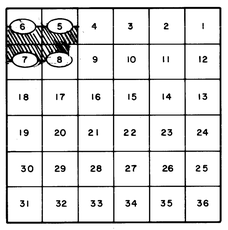

TOWNSHIP INDEX

NOTICE

THIS MAP IS FOR ASSESSMENT PURPOSES ONLY. IT IS NOT NECESSARILY ACCURATE BY SURVEYING STANDARDS. DO NOT USE FOR LEGAL CONVEYANCE.

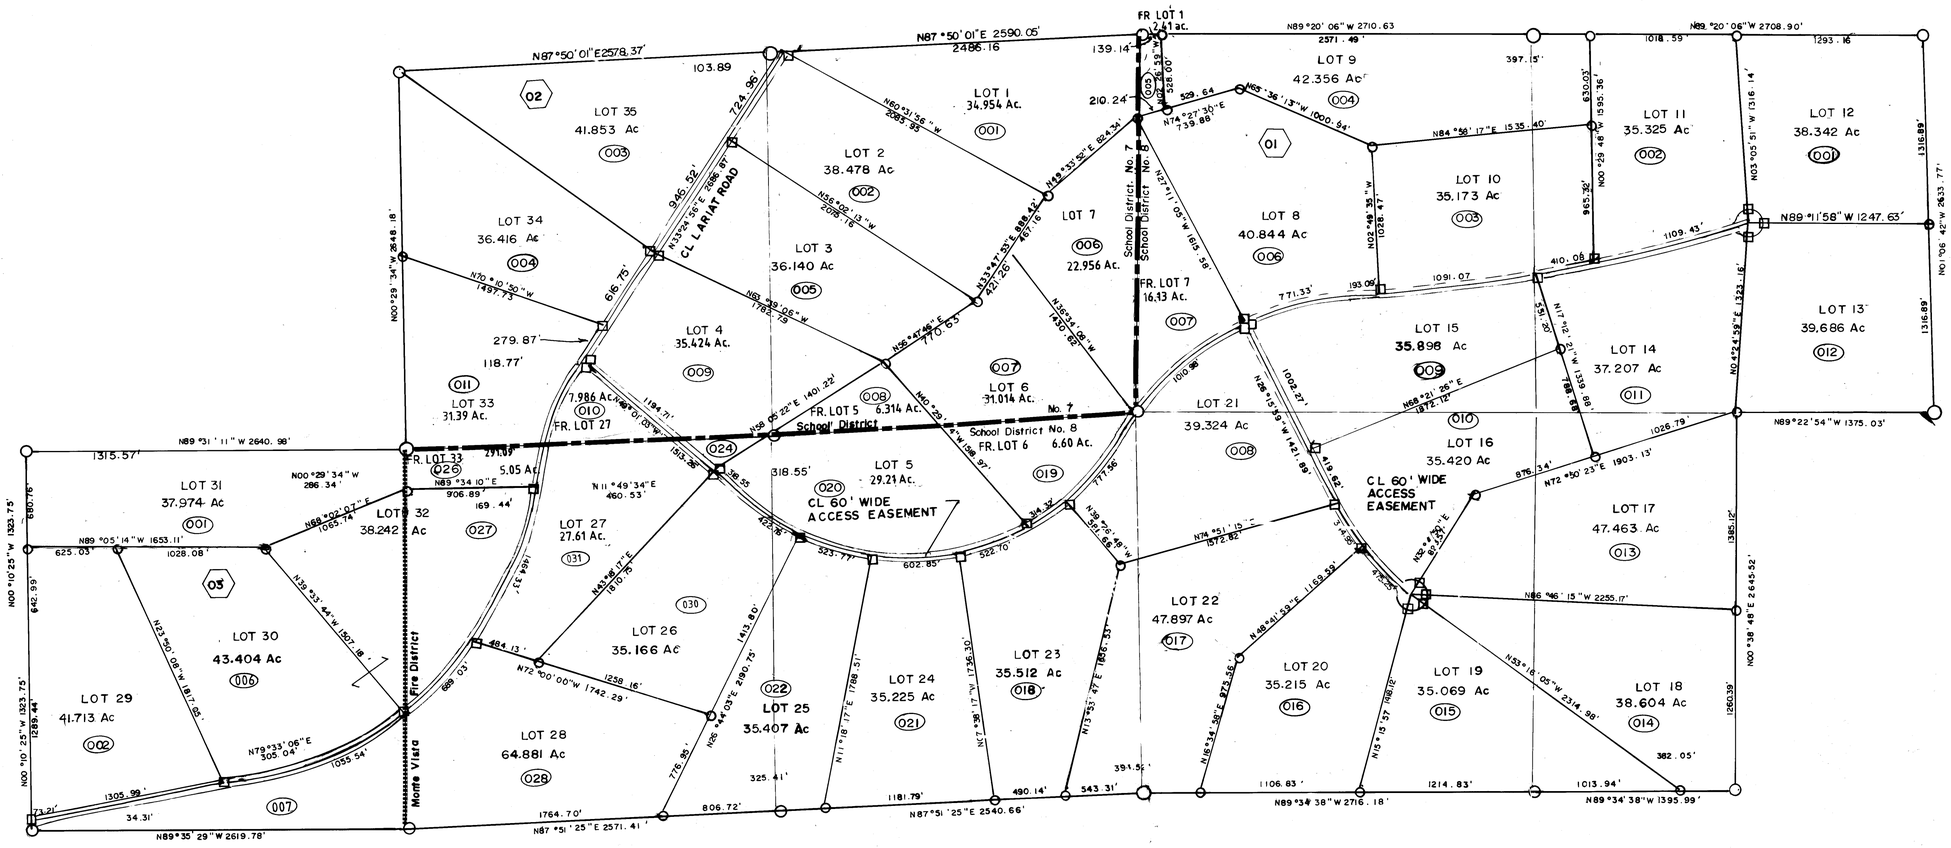

N

1" = 500'

0 500' 1000' 1500'

Davis Engineering Service, Inc.
576 Spruce Street
Del Norte, Colorado 81132

39-053

RIMROCK RANCH - FILING ONE

Por. of Secs. 5-6-7-8 Twn. 38 N. Rge. 7E.
NE4 Sec 12 Twn. 38 N. Rge. 7E.
Dr, 11 Map 84