19 082
Frac. Secs. 5, 7 & 8,
T. 40 N., R. 4 E., N.M.P.M.

RIO GRANDE COUNTY

DRAWN BY	J.A.M.	DATE 3/2004
CHECKED BY	D	DATE 3/2004

REVISED

Date	By	Remarks

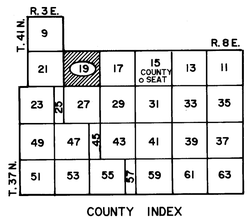

COUNTY INDEX

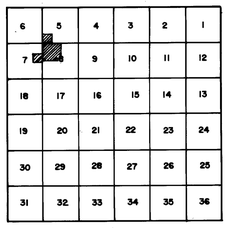

TOWNSHIP INDEX

NOTICE

THIS MAP IS FOR ASSESSMENT PURPOSES ONLY. IT IS NOT NECESSARILY ACCURATE BY SURVEYING STANDARDS. DO NOT USE FOR LEGAL CONVEYANCE.

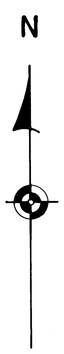

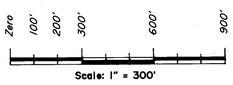

Scale: 1" = 300'

Davis Engineering Service, Inc.
1314 11TH Street
Alamosa, Colorado 81101

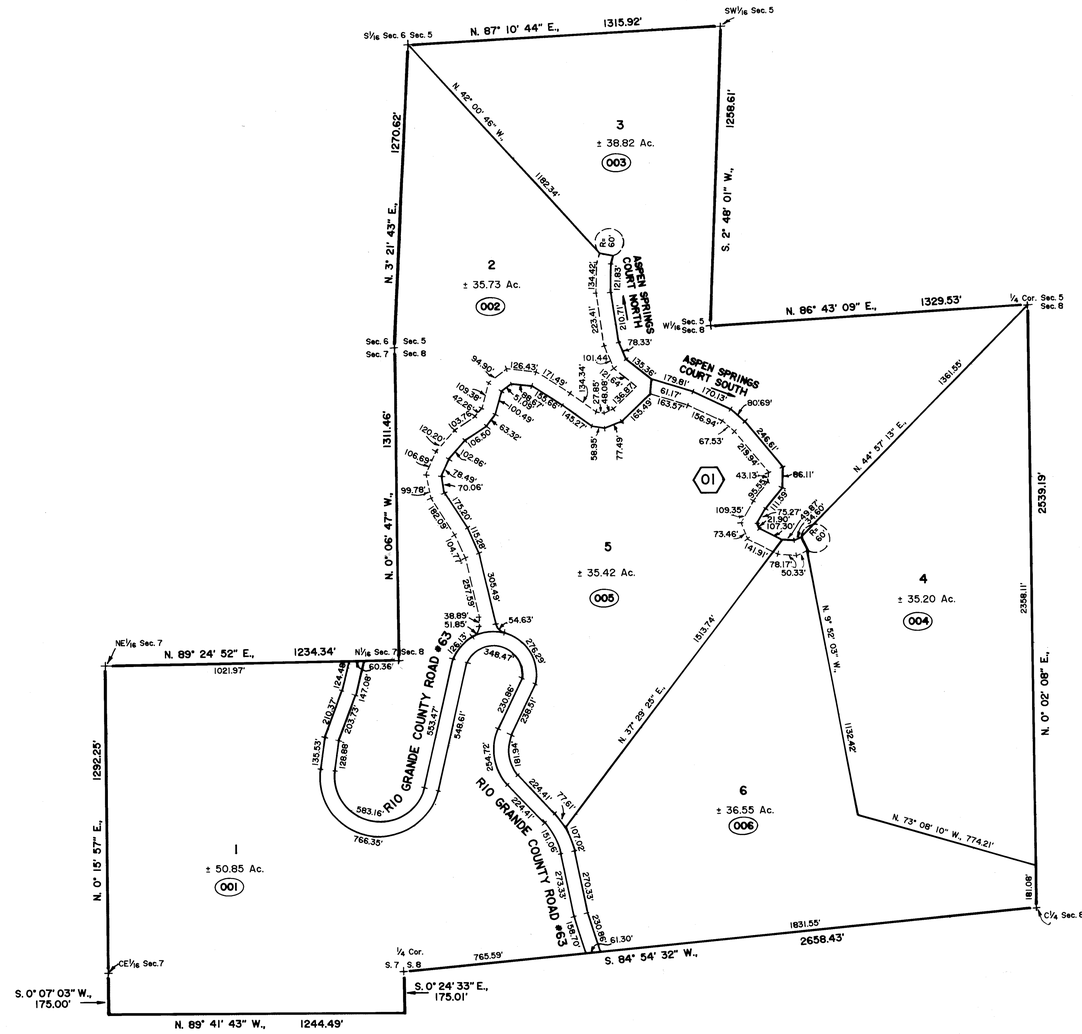

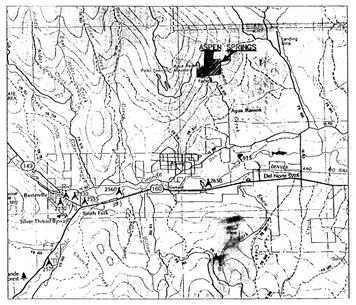

VICINITY MAP

19 082

ASPEN SPRINGS (Dr. 11, 1

FRAC. SECS. 5, 7, & 8,
T. 40 N., R. 4 E., N.M.P.M.