RIO GRANDE COUNTY

DRAWN BY	DATE
CHECKED BY	DATE

REVISED

Date	By	Remarks
1-3-94	DM	
02-18-97	DM	
01-0699	DA	

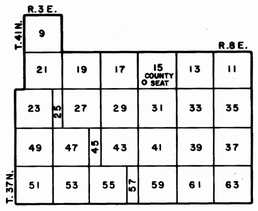

COUNTY INDEX

6	5	4	3	2	1
7	8	9	10	11	12
18	17	16	15	14	13
19	20	21	22	23	24
30	29	28	27	26	25
31	32	33	34	35	36

TOWNSHIP INDEX

NOTICE

THIS MAP IS FOR ASSESSMENT PURPOSES ONLY. IT IS NOT NECESSARILY ACCURATE BY SURVEYING STANDARDS. DO NOT USE FOR LEGAL CONVEYANCE.

N

0 100 200 300

SCALE: 1" = 100'

Davis Engineering Service, Inc.
576 Spruce Street
Del Norte, Colorado 81132

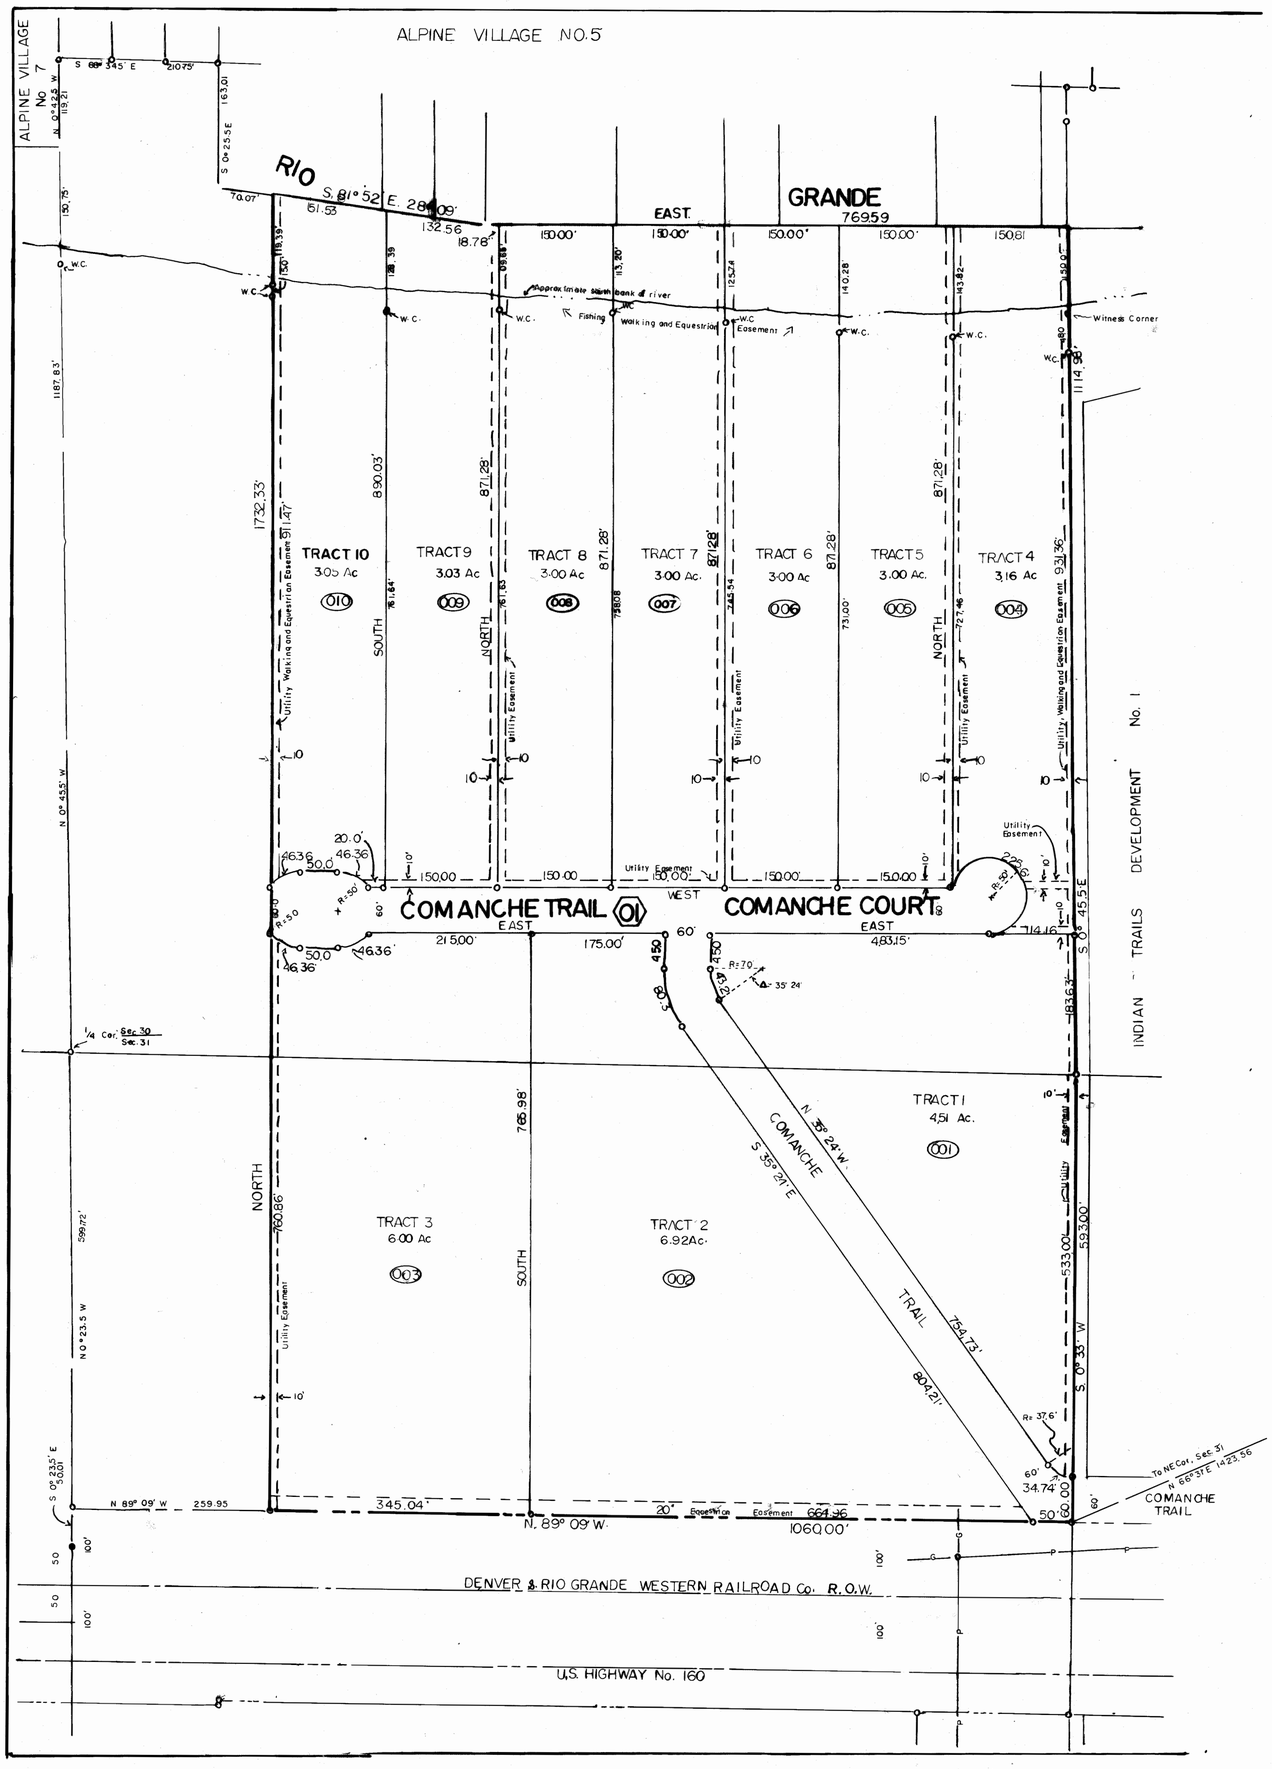

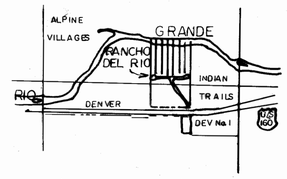

19 - 311

RANCHO DEL RIO

Fr. S½ SE¼ Sec. 30 T. 40N. Rge. 4E.

Fr. N½ NE¼ Sec. 31 T. 40N. Rge. 4E.