21 - 26

SOUTH FORK RANCHE
BEAR CREEK FILING NO.

SECS. 25-26 TWN. 40N, RGE 3E
DR. 1 MAPS 138-139

RIO GRANDE COUNTY

DRAWN BY L.G.C.	DATE 2-19-02
CHECKED BY	DATE

REVISED

Date	By	Remarks
01-14-04	DA	
12-25-19	as	

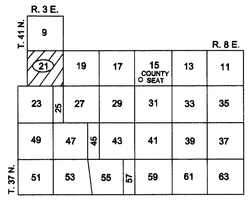

COUNTY INDEX

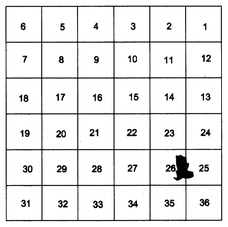

TOWNSHIP INDEX

NOTICE

THIS MAP IS FOR ASSESSMENT PURPOSES ONLY. IT IS NOT NECESSARILY ACCURATE BY SURVEYING STANDARDS. DO NOT USE FOR LEGAL CONVEYANCE.

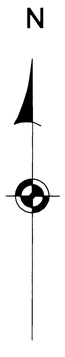

0 100 200 300 400 500 600

SCALE 1" = 200'

Assessor's Plat By:
San Luis Valley GIS/GPS Authority
P.O. Box 300
Alamosa, Colorado 81101
719-589-6099

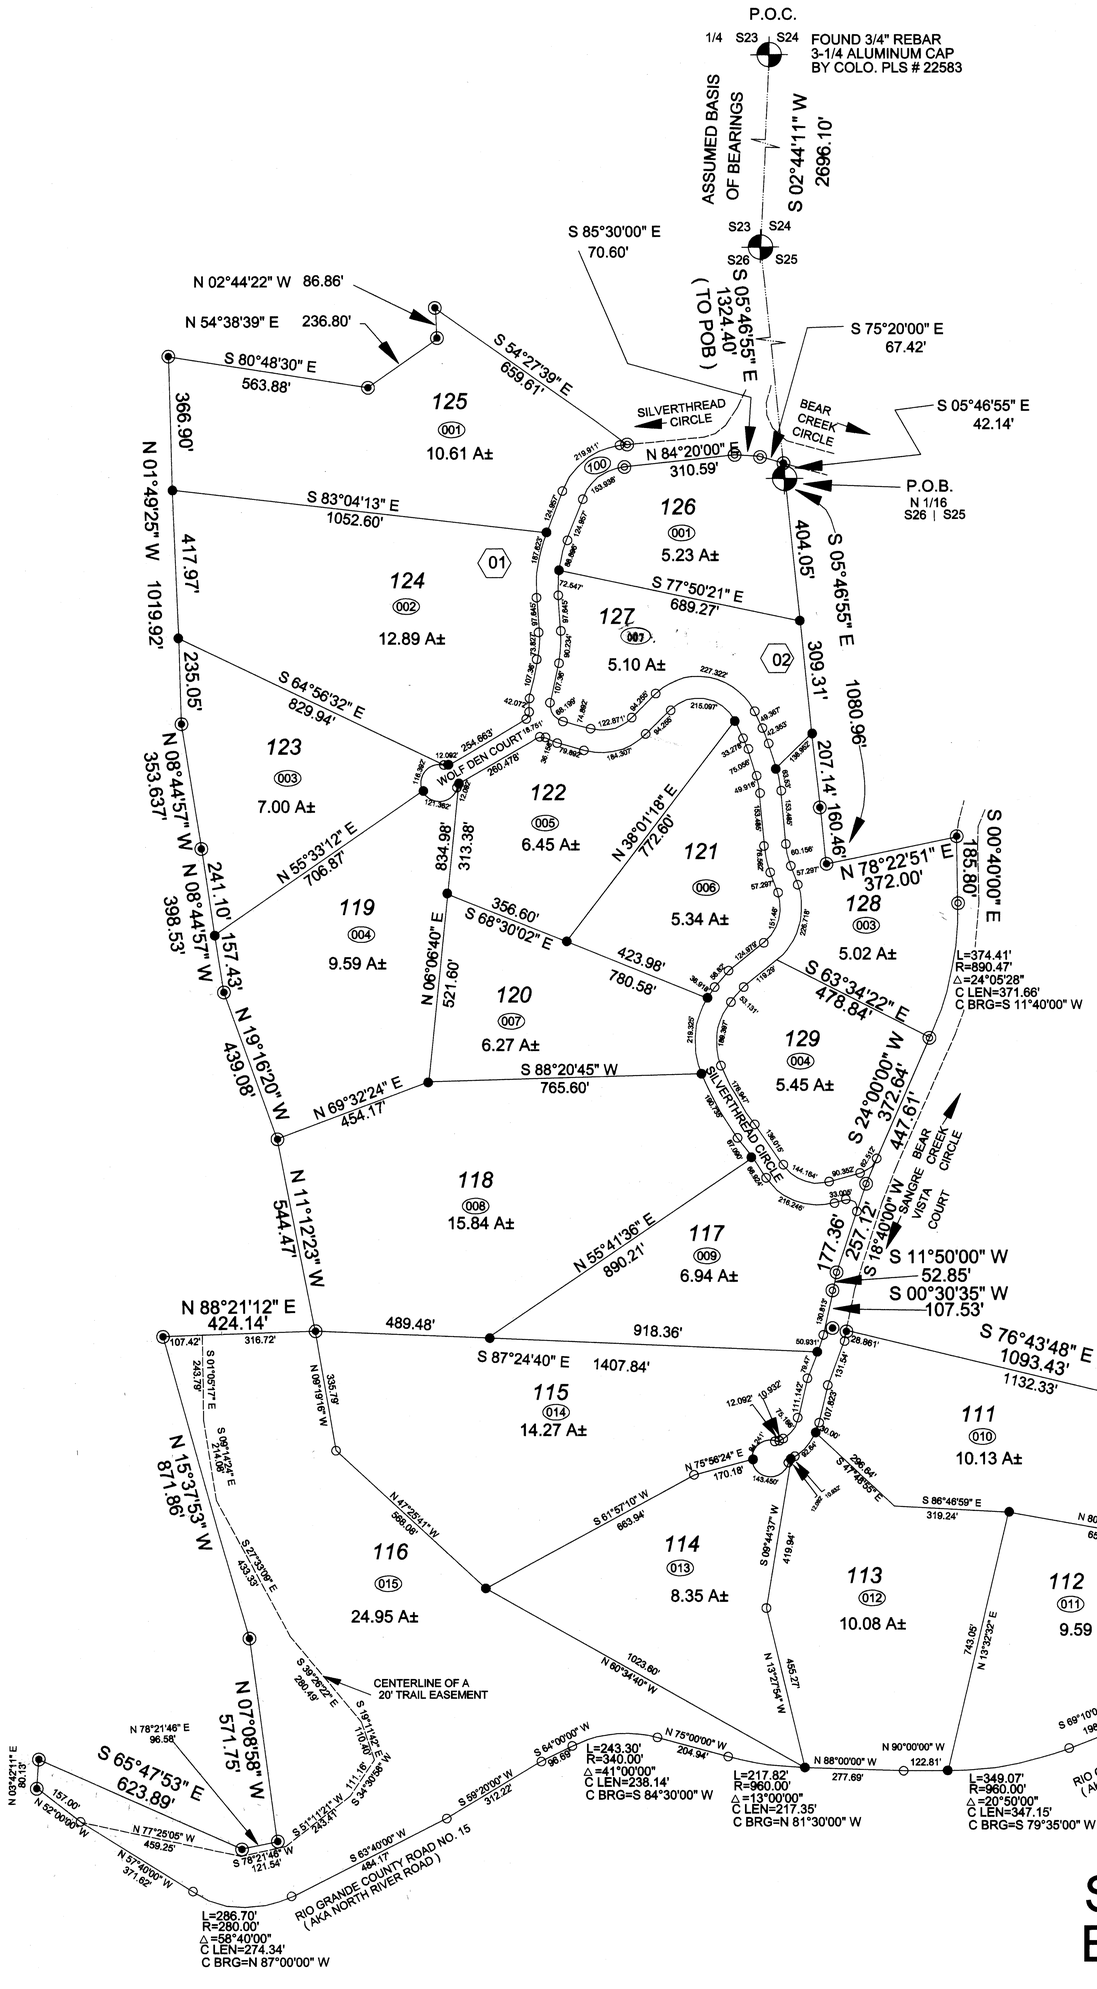

LEGEND

- ALIQUOT MONUMENT AS NOTED
- SET 1/2" REBAR WITH 2.5" RED PLASTIC CAP BY COLO. PLS # 19883
- SET 1/2" REBAR WITH 1" YELLOW PLASTIC CAP BY COLO. PLS # 19883
- FOUND 1/2" REBAR WITH 2.5" RED PLASTIC CAP BY COLO. PLS # 19883 (FROM PREVIOUS SURVEY)
- FOUND 1/2" REBAR WITH 1" YELLOW PLASTIC CAP BY COLO. PLS # 19883 (FROM PREVIOUS SURVEY)
- FOUND 1/2" REBAR WITH RED PLASTIC CAP BY COLO. PLS # 5442
- CALCULATED POSITION - NO MONUMENT SET OR FOUND
- BOUNDARY LINE
- LOT LINES
- ALIQUOT LINES
- EASEMENT SIDELINES

21 - 264
SOUTH FORK RANCHES
BEAR CREEK FILING NO. 4

SECS. 25-26 TWN. 40N, RGE 3E

DR. 11 MAPS 138-139