21-283
SW4SW4 Sec. 28,
SE4SE4 Sec. 29 &
N2NW4 Sec. 33,
T. 40 N., R. 3 E., N.M.P.M.
Vista Del Rio Estates
Dr. 11 Map 12

RIO GRANDE COUNTY

DRAWN BY		DATE
CHECKED BY		DATE
REVISED		
Date	By	Remarks
11/15/07	B.R.F.	Drawn into AutoCAD
11-10-15	MS	

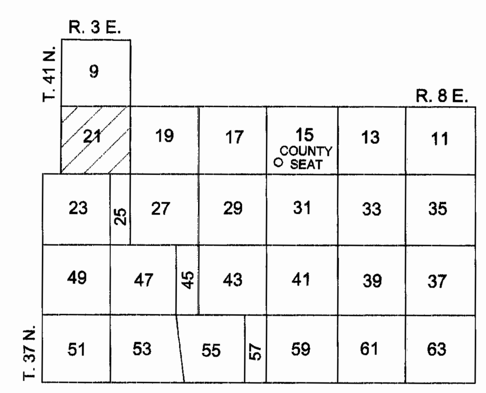

COUNTY INDEX

6	5	4	3	2	1
7	8	9	10	11	12
18	17	16	15	14	13
19	20	21	22	23	24
30	29	28	27	26	25
31	32	33	34	35	36

TOWNSHIP INDEX

NOTICE

THIS MAP IS FOR ASSESSMENT PURPOSES ONLY. IT IS NOT NECESSARILY ACCURATE BY SURVEYING STANDARDS. DO NOT USE FOR LEGAL CONVEYANCE.

N

0 100 200 300

SCALE 1" = 100'

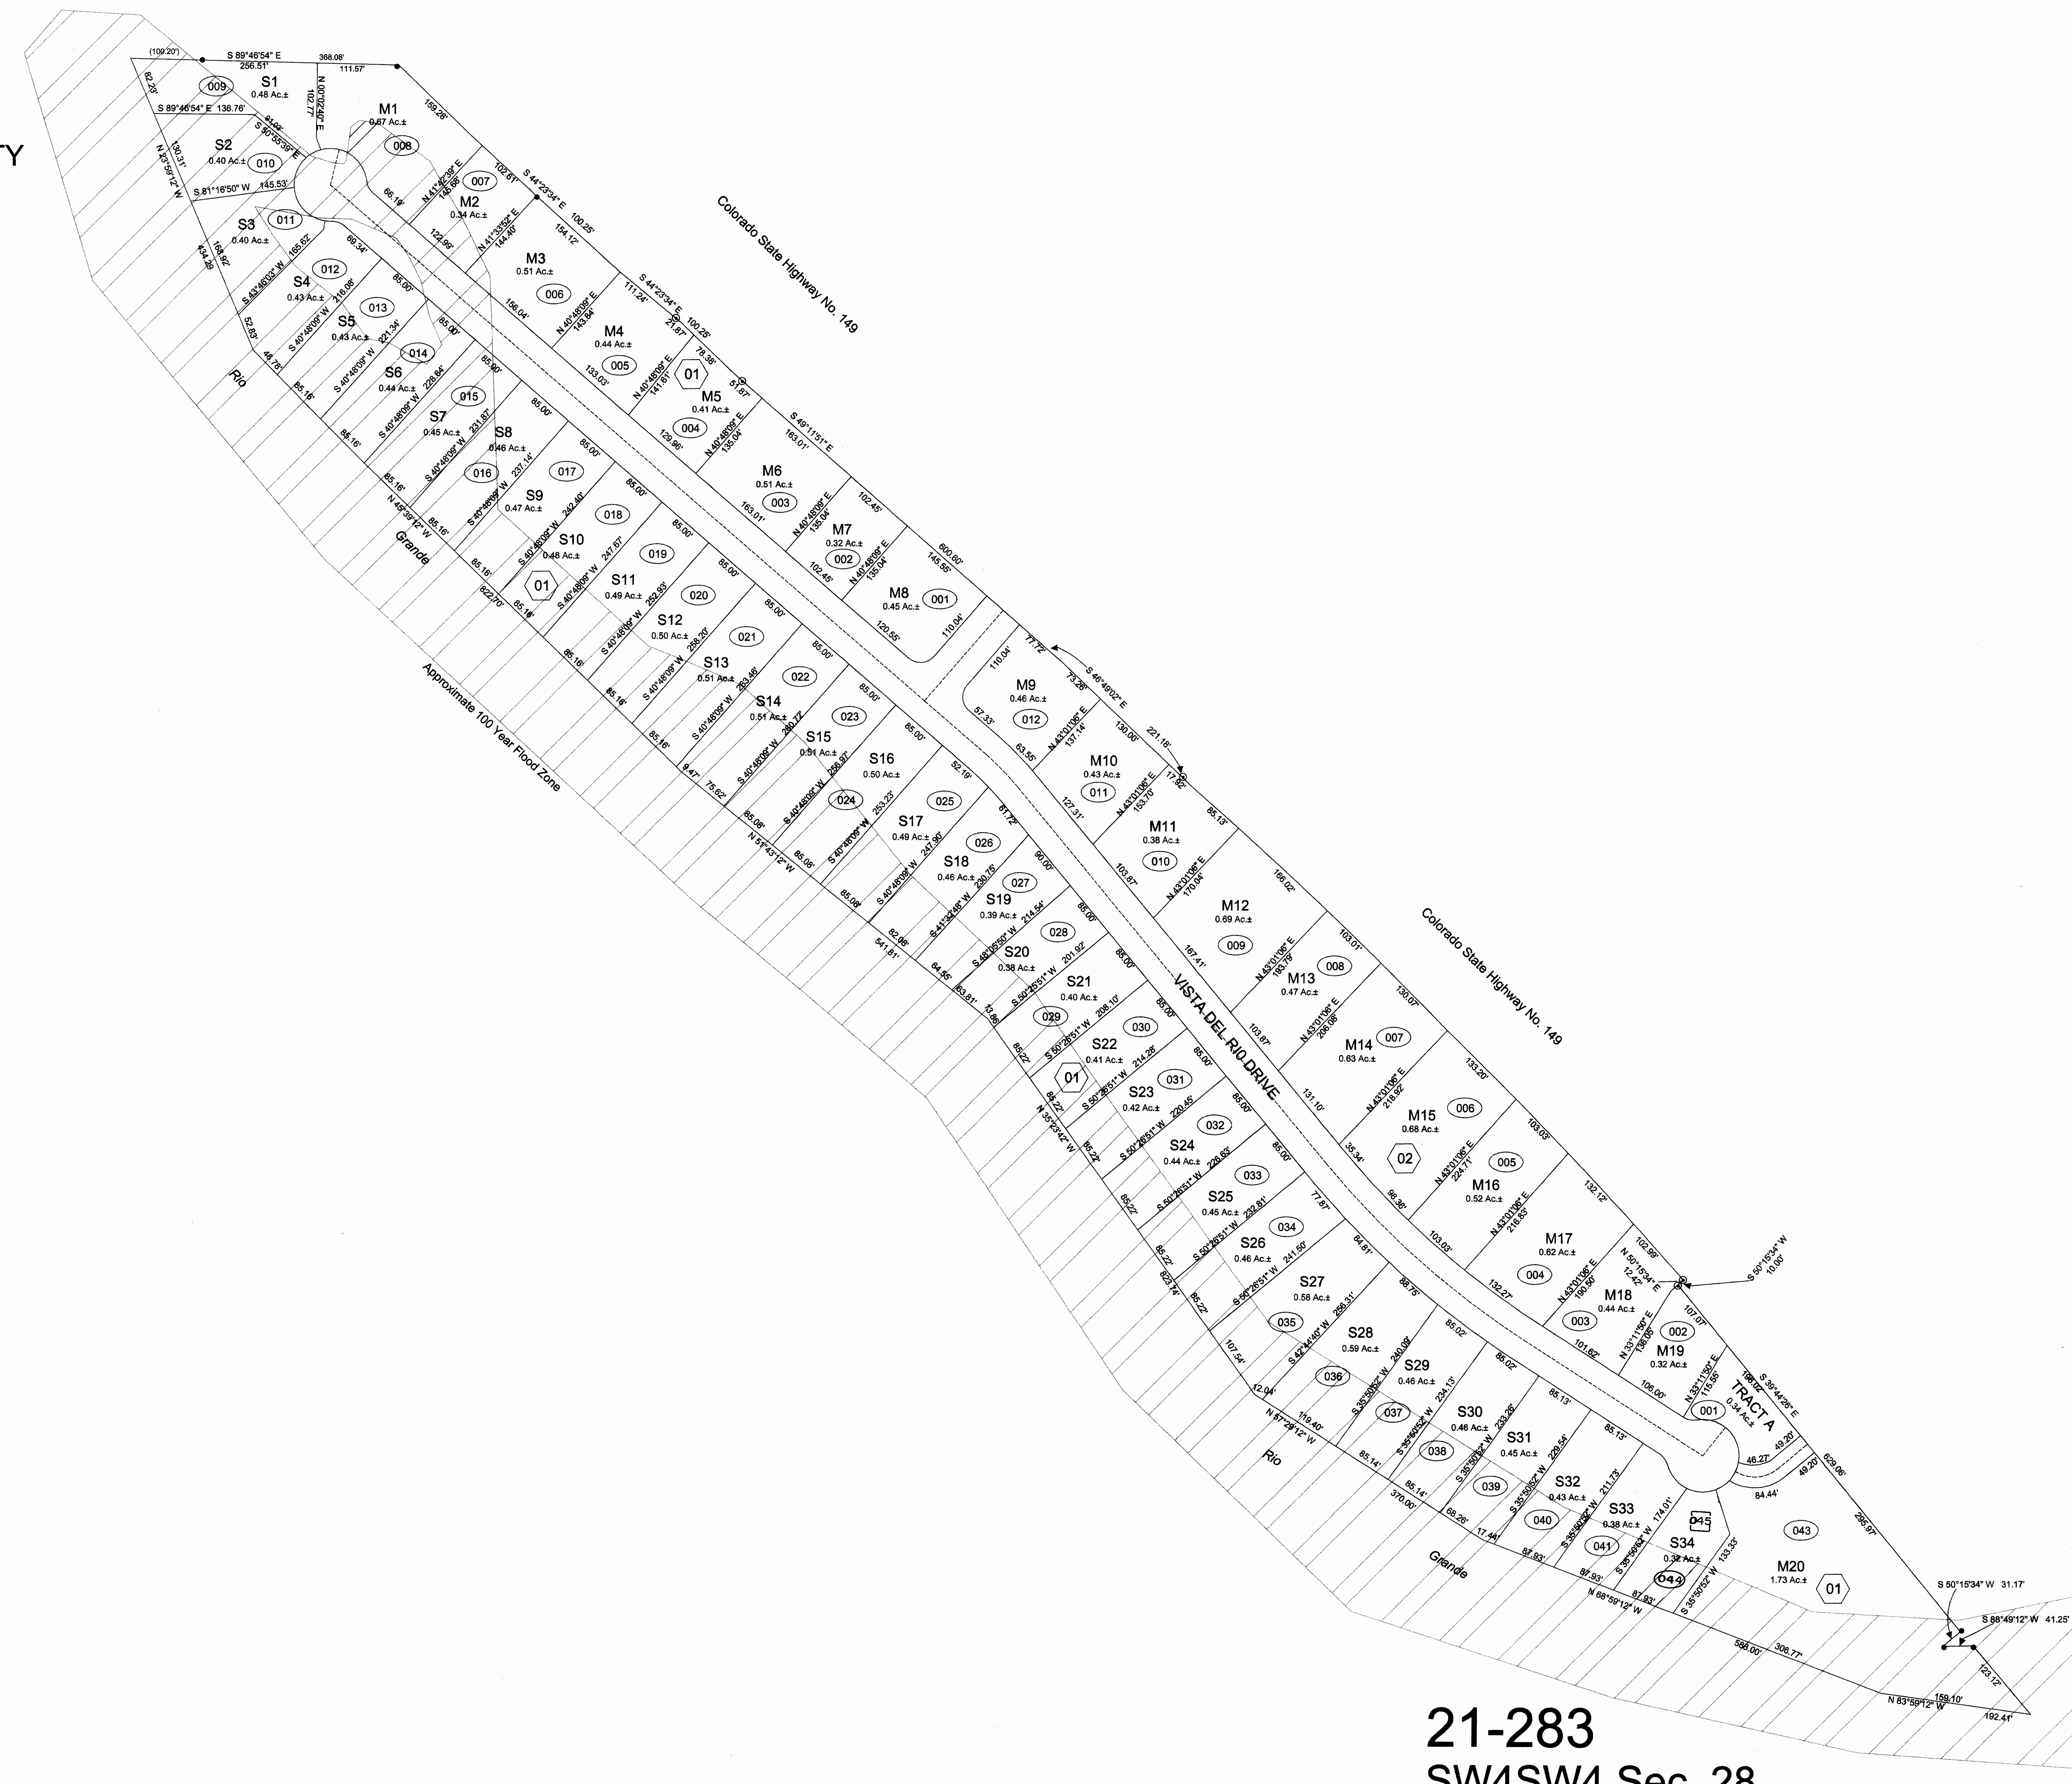

San Luis Valley GIS/GPS Authority
419 San Juan Ave.
Alamosa, Colorado 81101
719-587-0286
www.slvgis.info

21-283
SW4SW4 Sec. 28,
SE4SE4 Sec. 29 &
N2NW4 Sec. 33,
T. 40 N., R. 3 E., N.M.P.M.
Vista Del Rio Estates