RED BLUFF ESTATES
Fr. Tract 4 T39N R3E
Dr. 11 Map 172
RIO GRANDE COUNTY

DRAWN BY *L.G.C.*	DATE *01/03/03*
CHECKED BY	DATE

REVISED

Date	By	Remarks
01/03/03	L.G.C.	update
01-06-14	ES	

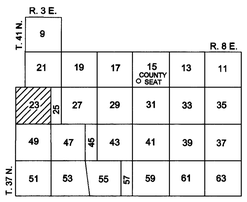

COUNTY INDEX

6	5	4	3	2	1
7	8	9	10	11	12
18	17	16	15	14	13
19	20	21	22	23	24
30	29	28	27	26	25
31	32	33	34	35	36

TOWNSHIP INDEX

NOTICE

THIS MAP IS FOR ASSESSMENT PURPOSES ONLY. IT IS NOT NECESSARILY ACCURATE BY SURVEYING STANDARDS. DO NOT USE FOR LEGAL CONVEYANCE.

N

0 50 100 150 200 250 300

SCALE 1" = 100'

Original Drawing by:
Davis Engineering Service, Inc.
576 Spruce Street
Del Norte, Colorado 81132

Update By:
San Luis Valley GIS/GPS Authority
P.O. Box 300
Alamosa, Colorado 81101
719-589-6099

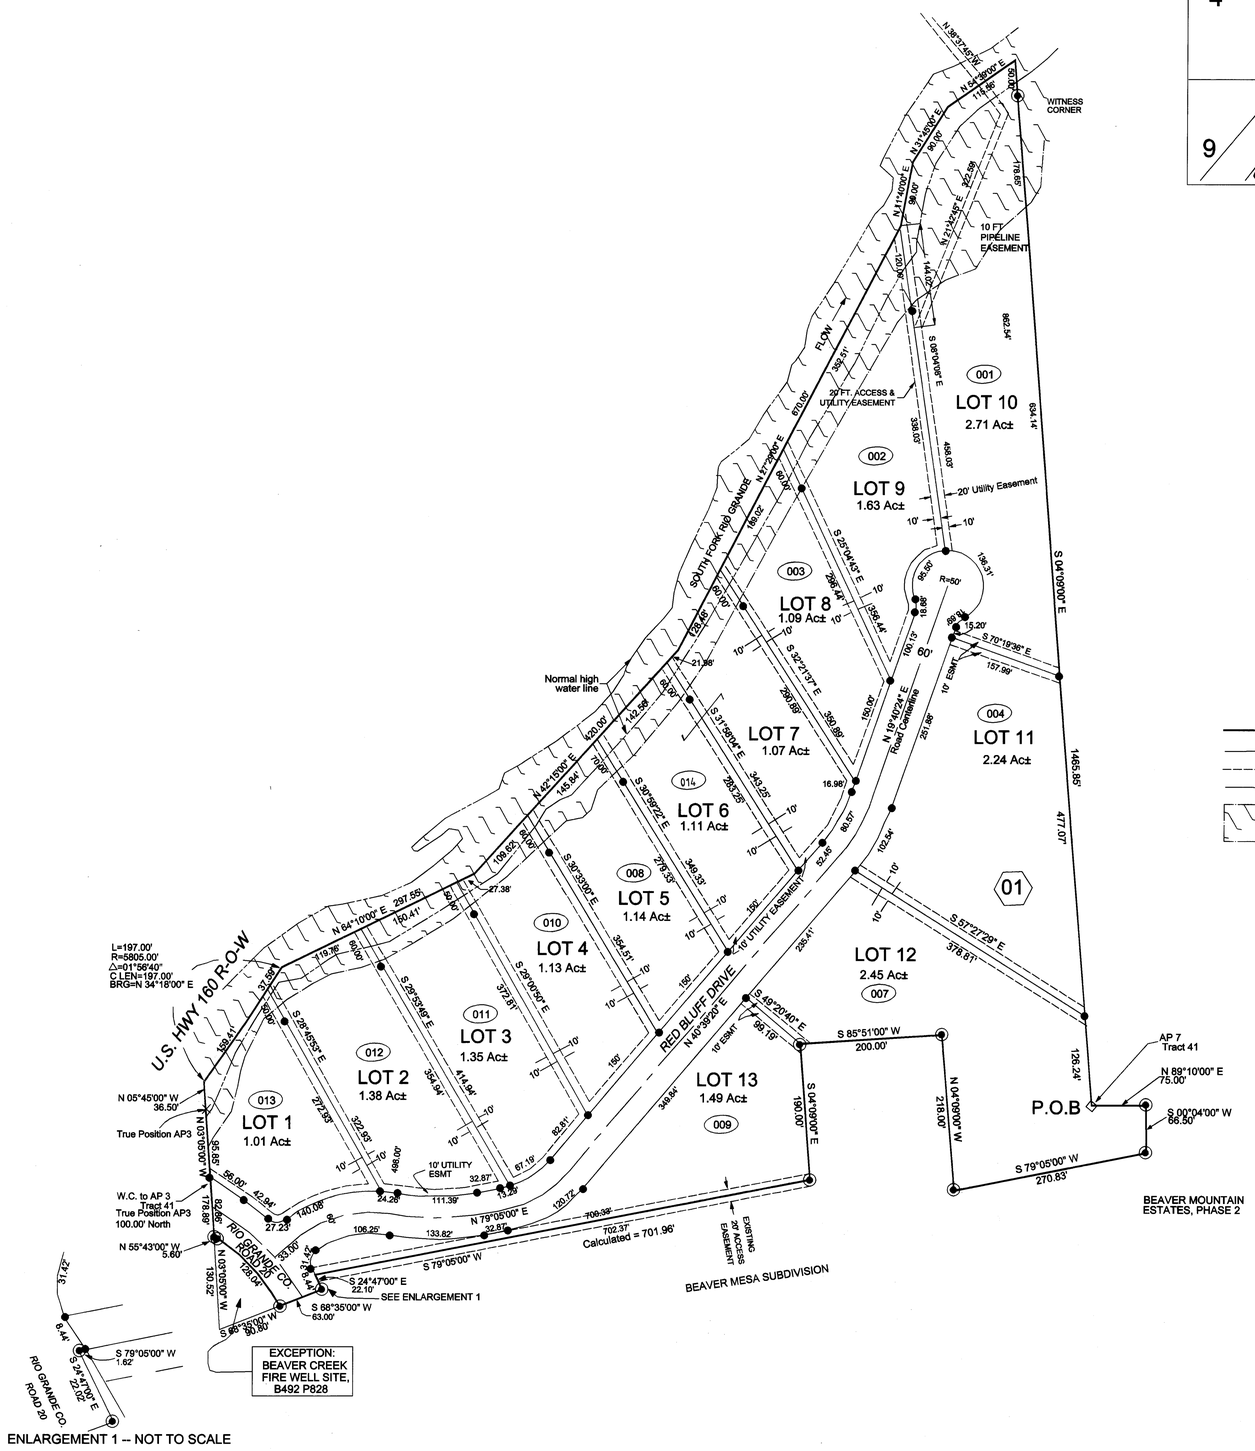

ENLARGEMENT 1 -- NOT TO SCALE

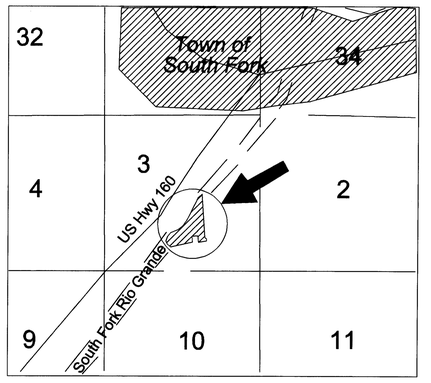

LOCATION MAP
Not to Scale

LEGEND

- ◇ Aluminum Cap on steel rebar
- ◉ Recovered Pin PLS No. 5442
- ● Set 24" No. 4 Rebar With Yellow Plastic Cap
- Exterior Boundary
- Lot Line
- Easement
- Centerline of Road
- 100-Year Flood Plain

RED BLUFF ESTATES
23-033

Fr. Tract 4 T39N R3E
Dr. 11 Map 172